

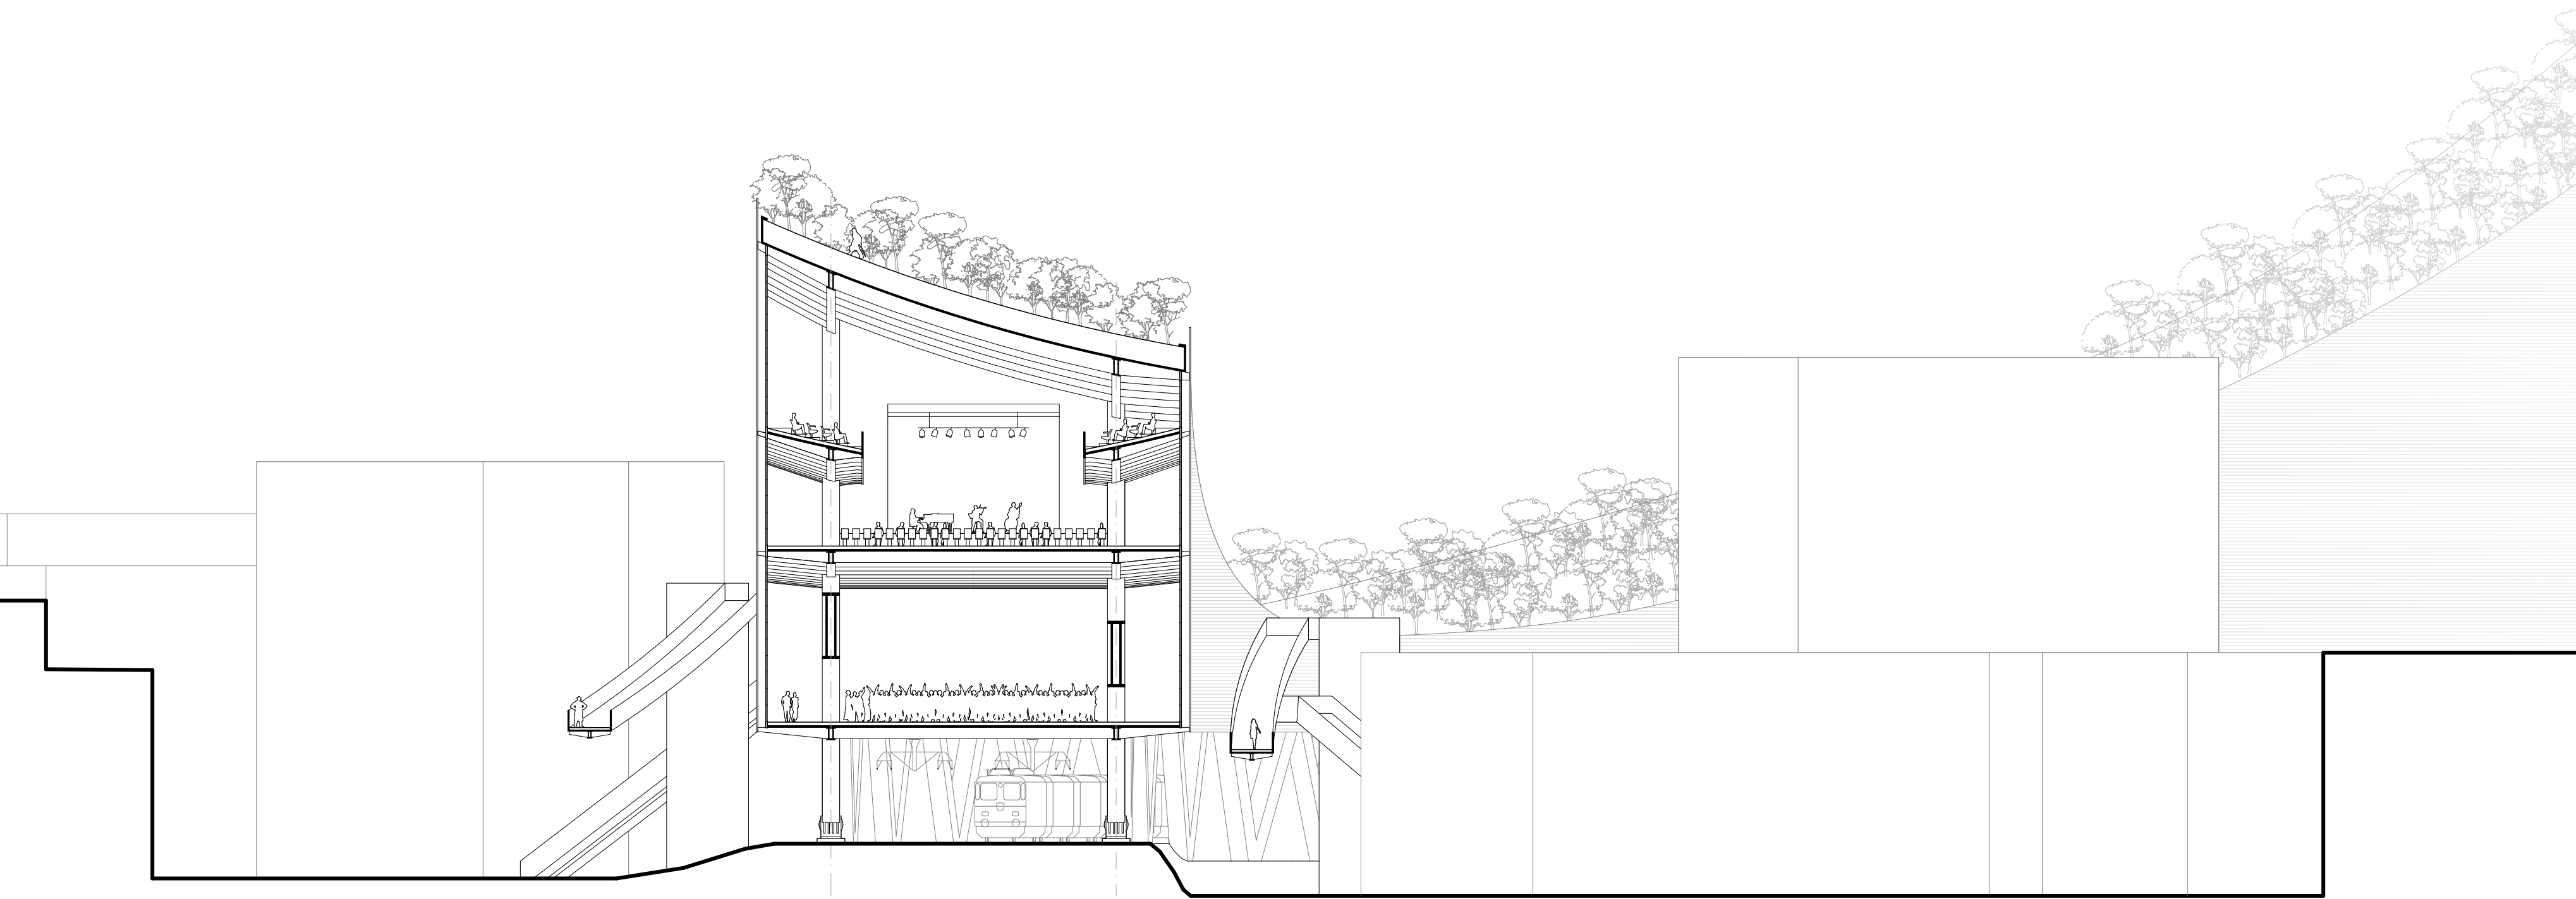


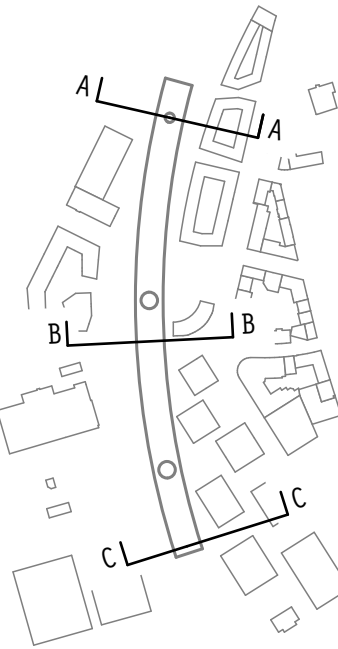

COUPE A-A

1:275


0 3m 10m 20m

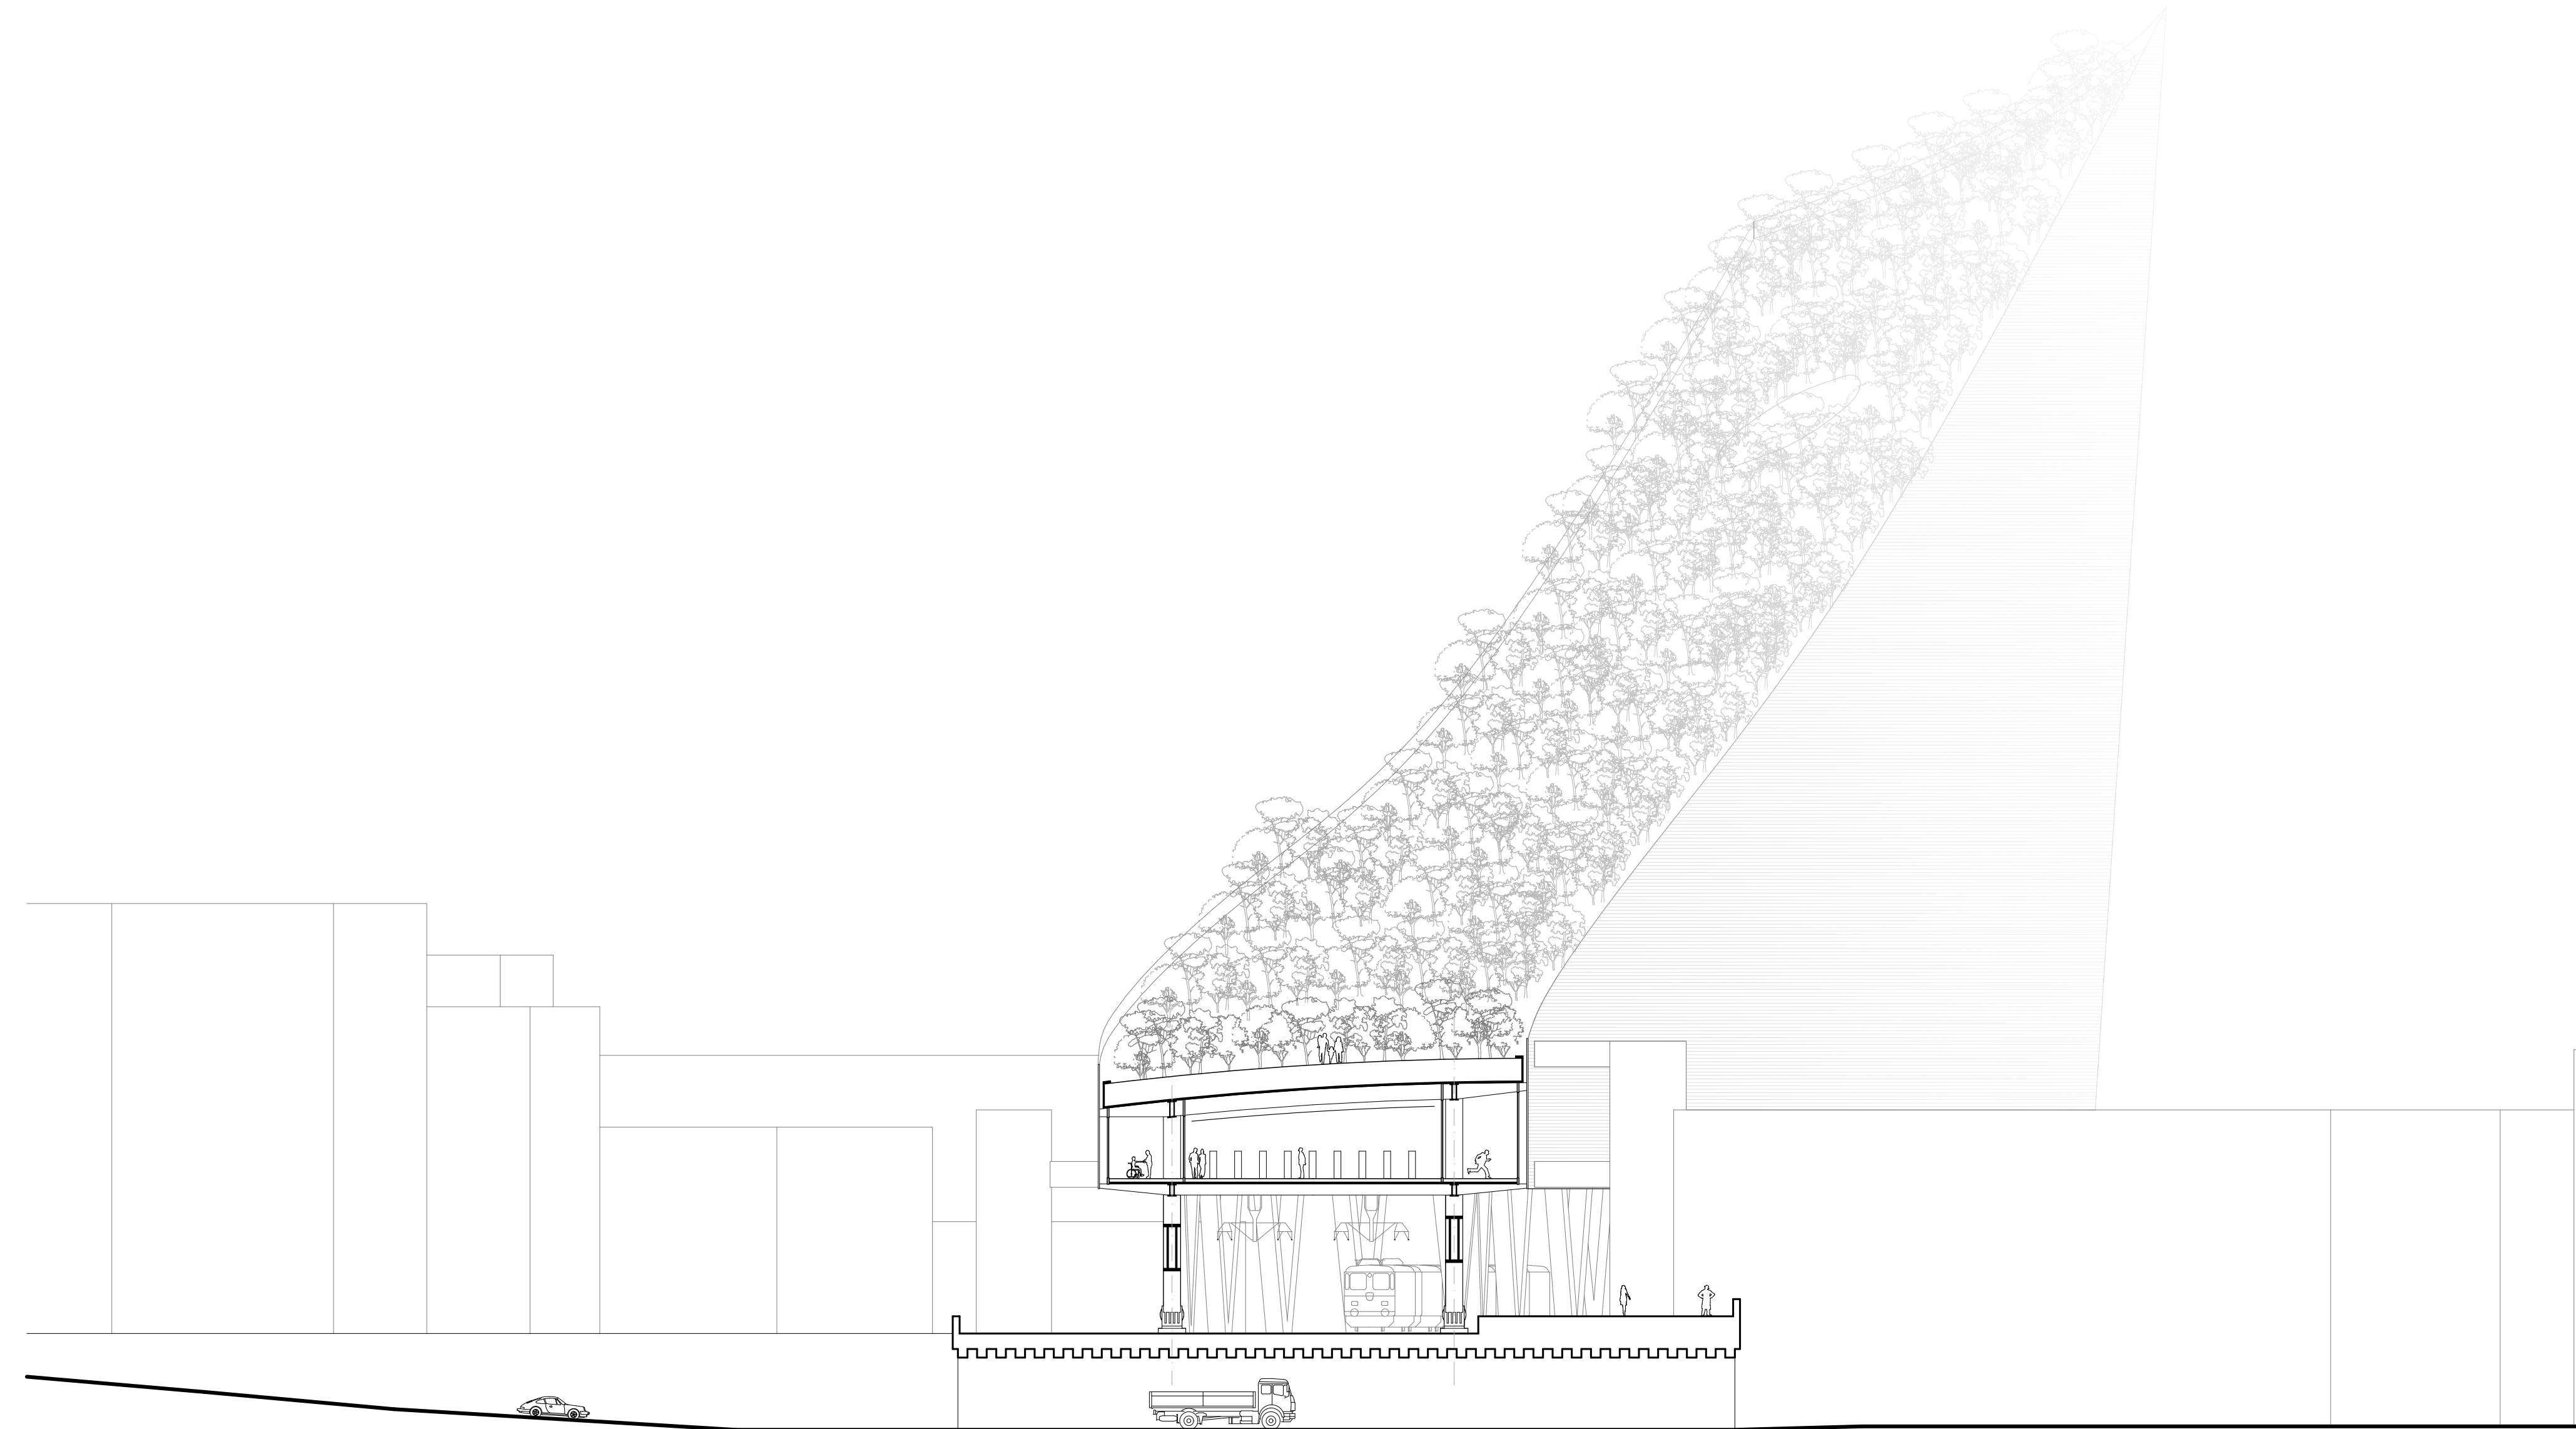

COUPE B-B

1:275

0 3m 10m 20m

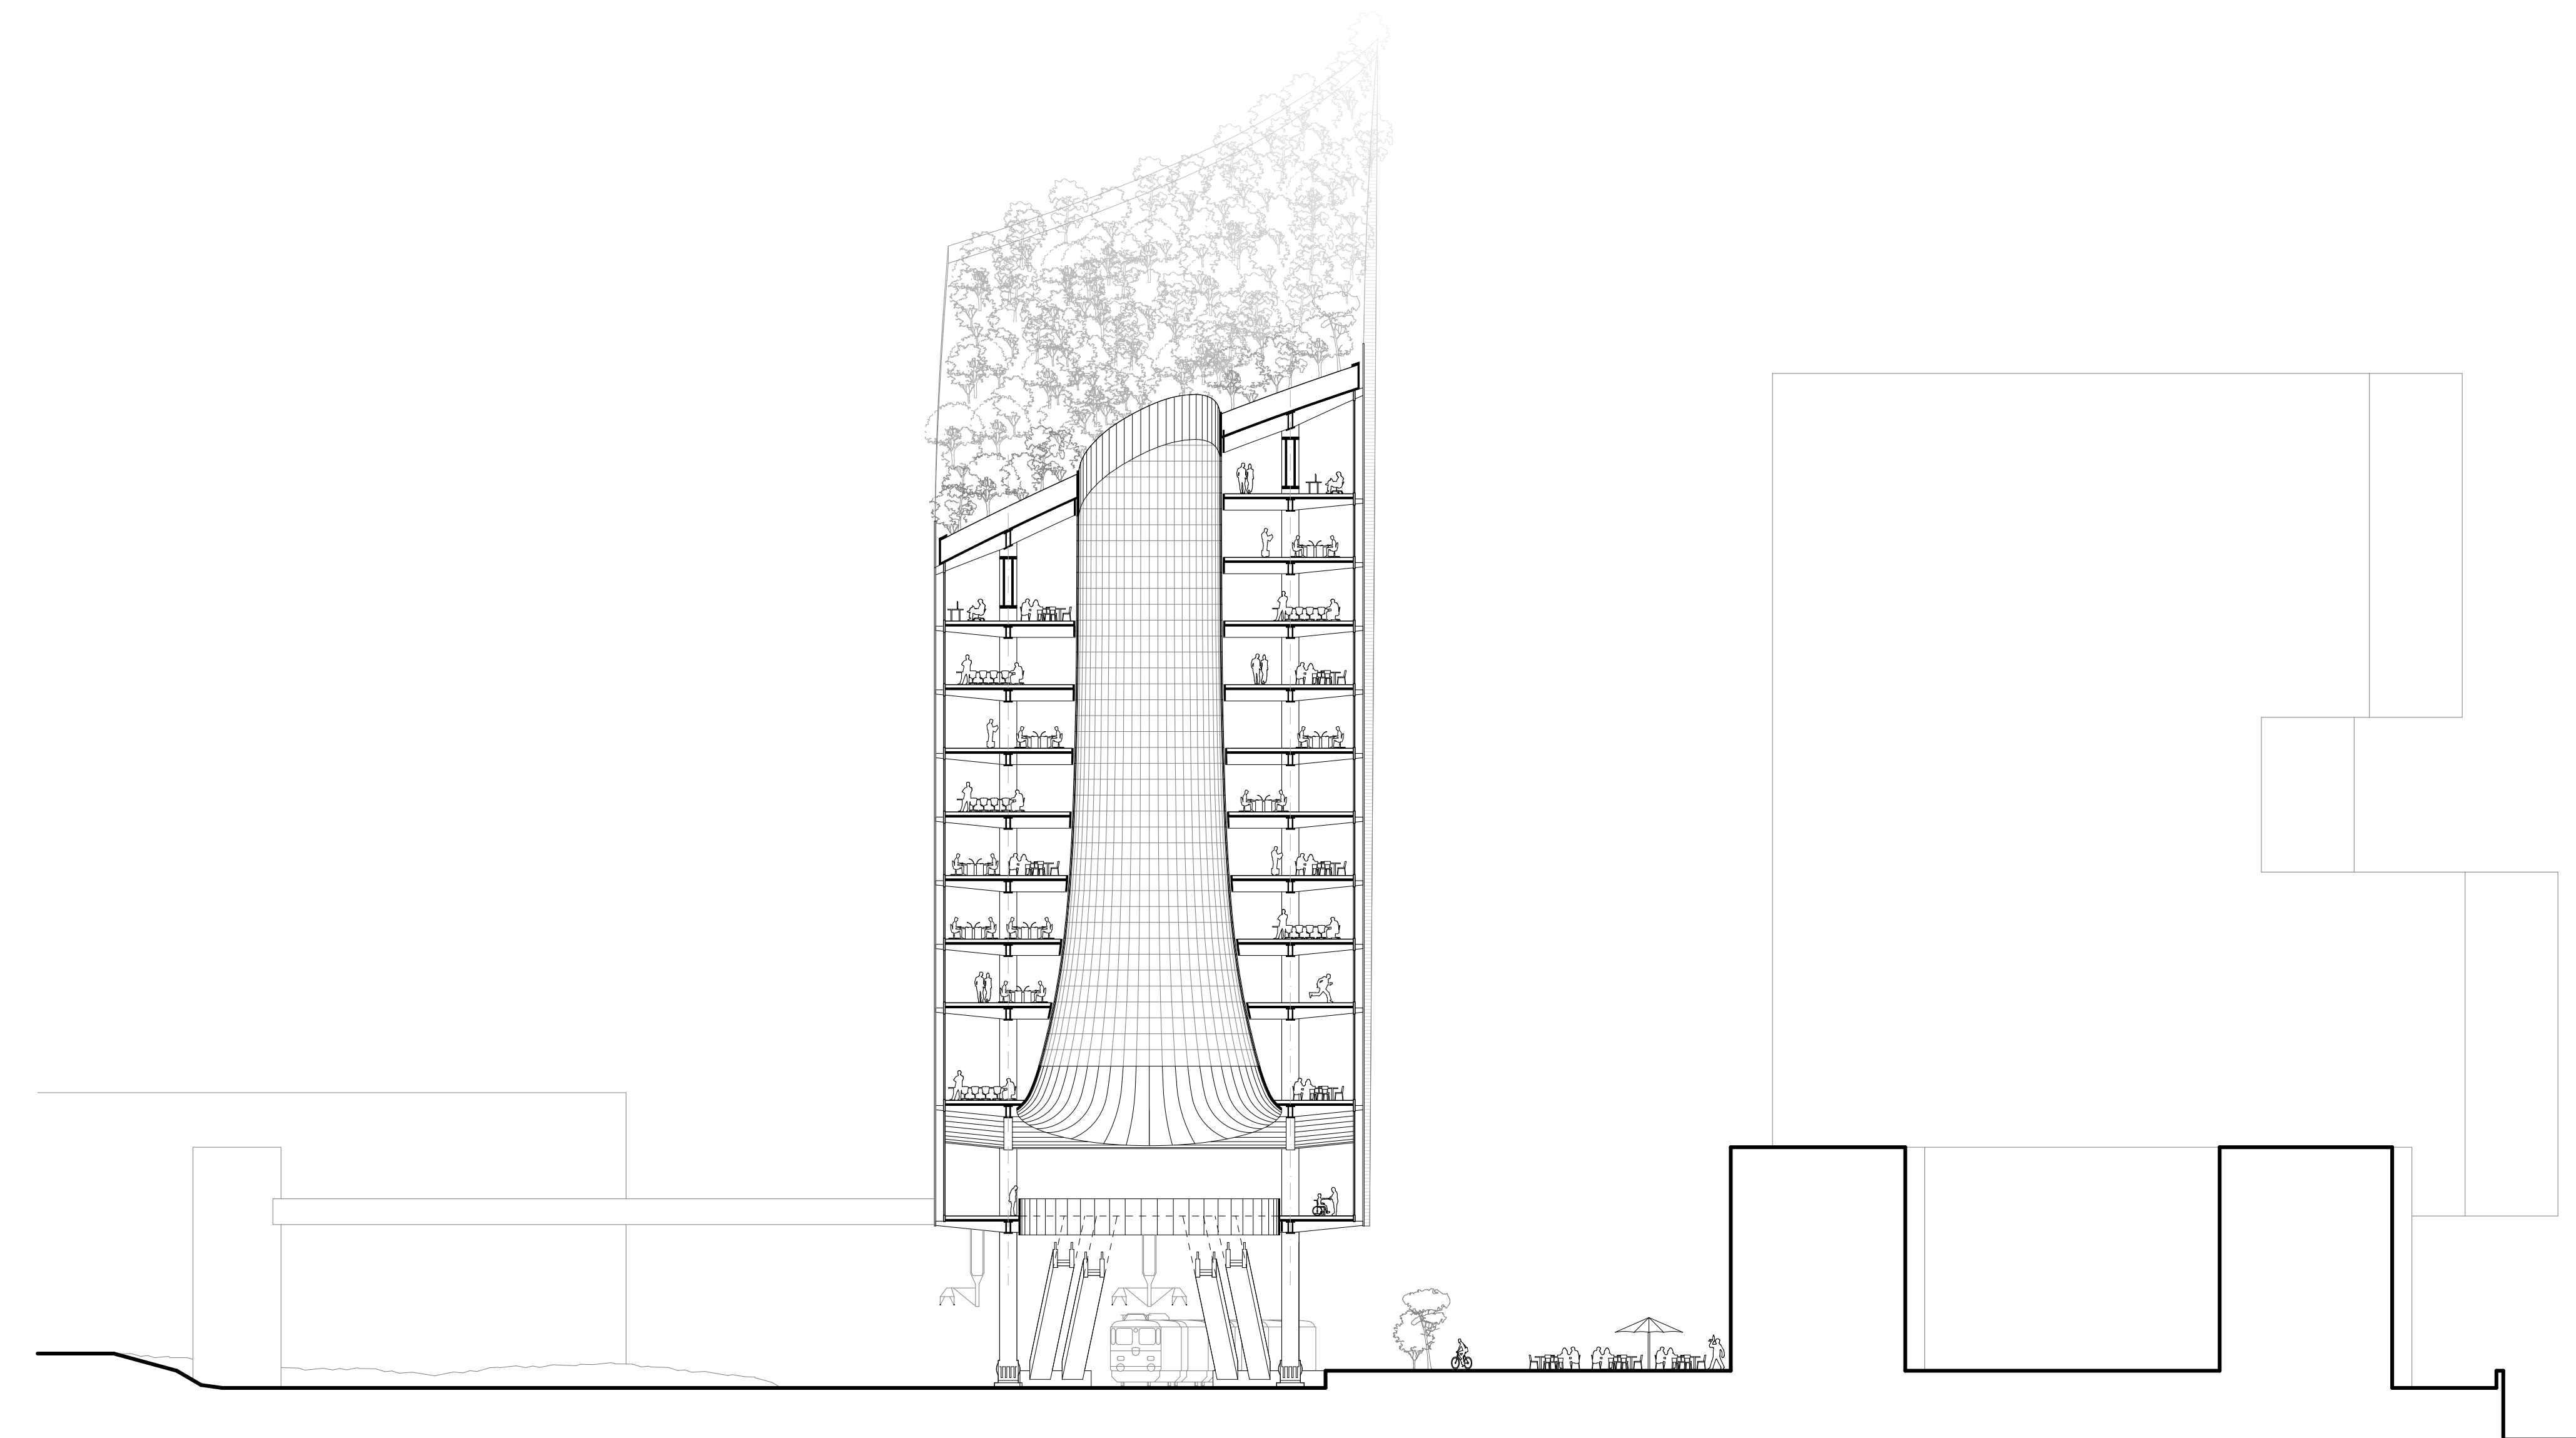

COUPE C-C

1:275

0 3m 10m 20m

