


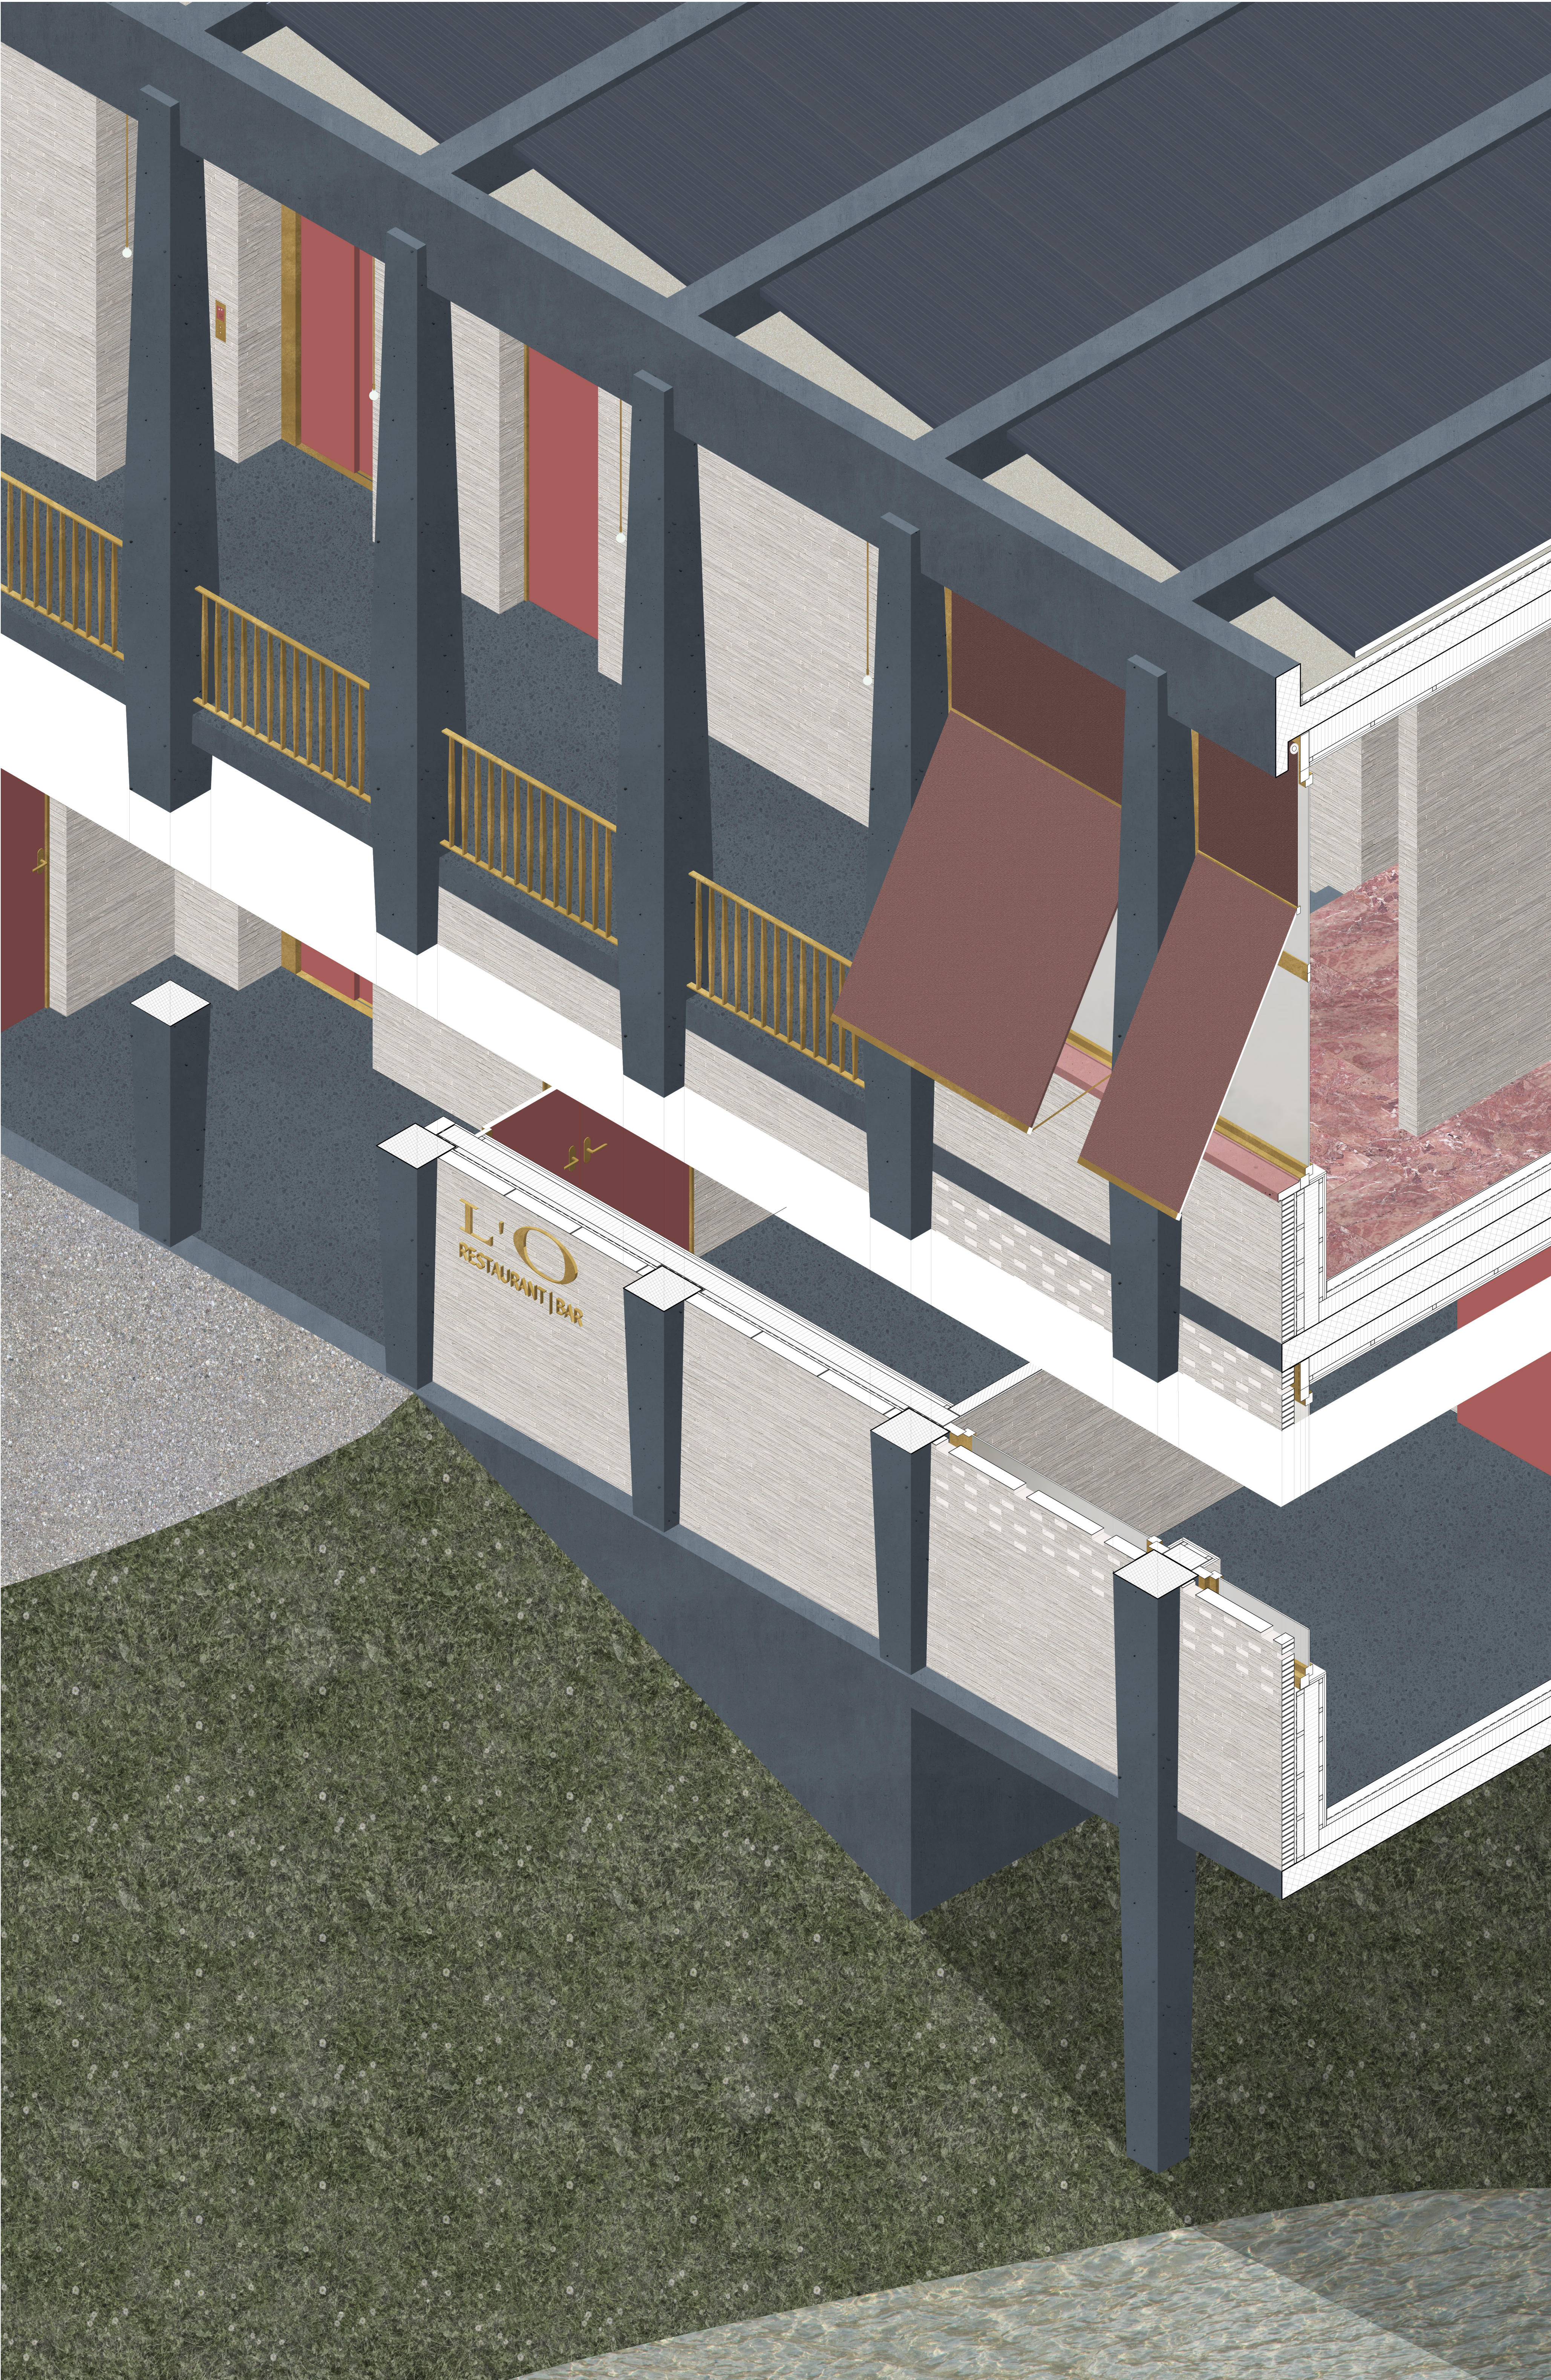

ISOMETRIE 1:20